



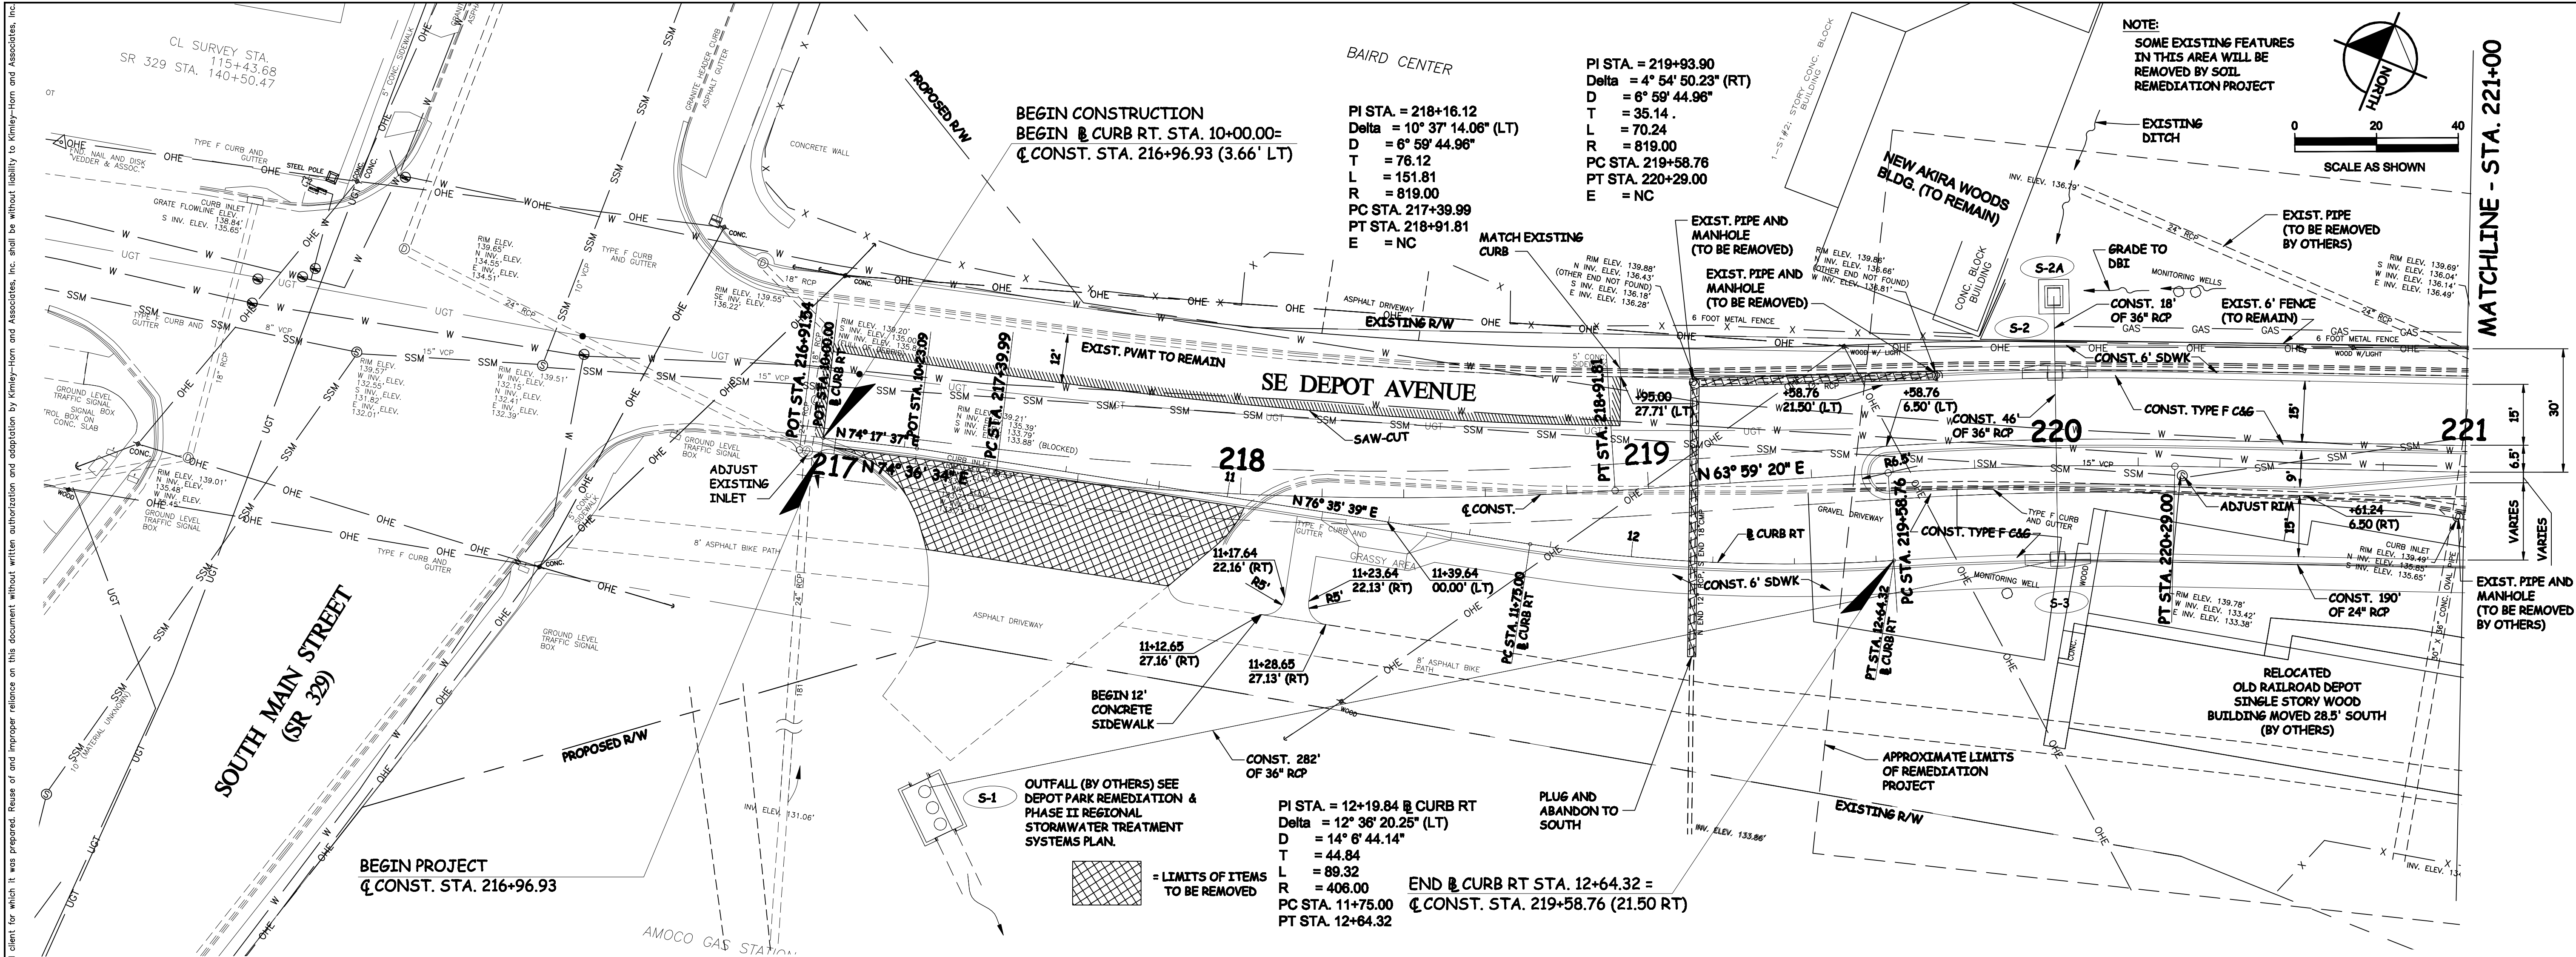

148	NOTE: THE EXISTING BIKE PATH SHOULD REMAIN ONLY WORK ON BIKE PATH SHOULD BE TO TRANSITION TO ROAD DESIGN. RELOCATION / RECONSTRUCTION OF BIKE PATH BY OTHERS - NOT IN THIS CONTRACT.	S-1 STA. 217+33 (78.17 RT) 10'x14' SUNTREE SECOND GENERATION BAFFLE BOX, FL = 131.00' PER DEPOT PARK REMEDIATION & PHASE II REGIONAL STORMWATER TREATMENT SYSTEM PLAN	S-2 STA. 220+00 (21.80 LT) CONST. INLET TYPE P-6 LTP EL. 139.20' FL = 134.25'	S-2A STA. 220+00 (41.43 LT) CONST. DBI TYPE D WITH CONCRETE APRON @ RATE EL. 138.80' FL = 134.30'	S-3 STA. 220+00 (21.80' RT) CONST. INLET TYPE P-6 LTP EL. 139.20' FL = 134.11'	148	
144		FOR ROADWAY PROFILES IN TRANSITION AREA SEE SHEET No. 12					144
140	BEGIN PROJECT BEGIN CONSTRUCTION CONST. STA. 216+96.93 = CURB RT. STA. 10+00.00						140
136	BM 8: SET RR SPIKE 42" OAK STA. 116+23.81 (119.88 LT) SURVEY EL. 143.70 BM 9: SET RR SPIKE 16" PALM STA. 11+16.91 (69.54' RT) SE 4TH EL. 138.82 BM 10: SET RR SPIKE 9" PALM STA. 137+77.09 (19.48 RT) SURVEY EL. 143.59						136
132		NOTE: FROM APPROX. STA. 219+80 TO APPROX. STA. 223+20, ALL WATER, SANITARY SEWER, & GAS LINES TO BE REMOVED WITH REMEDIATION PROJECT. LINES TO BE RESTORED BY OTHERS SO AS NOT TO CONFLICT WITH PROPOSED STORM SEWER SYSTEM.					132
128							128
124							124
215+20	216+00	217+00	218+00	219+00	220+00	221+00	

REV No. DESCRIPTION


INITIALS DATE

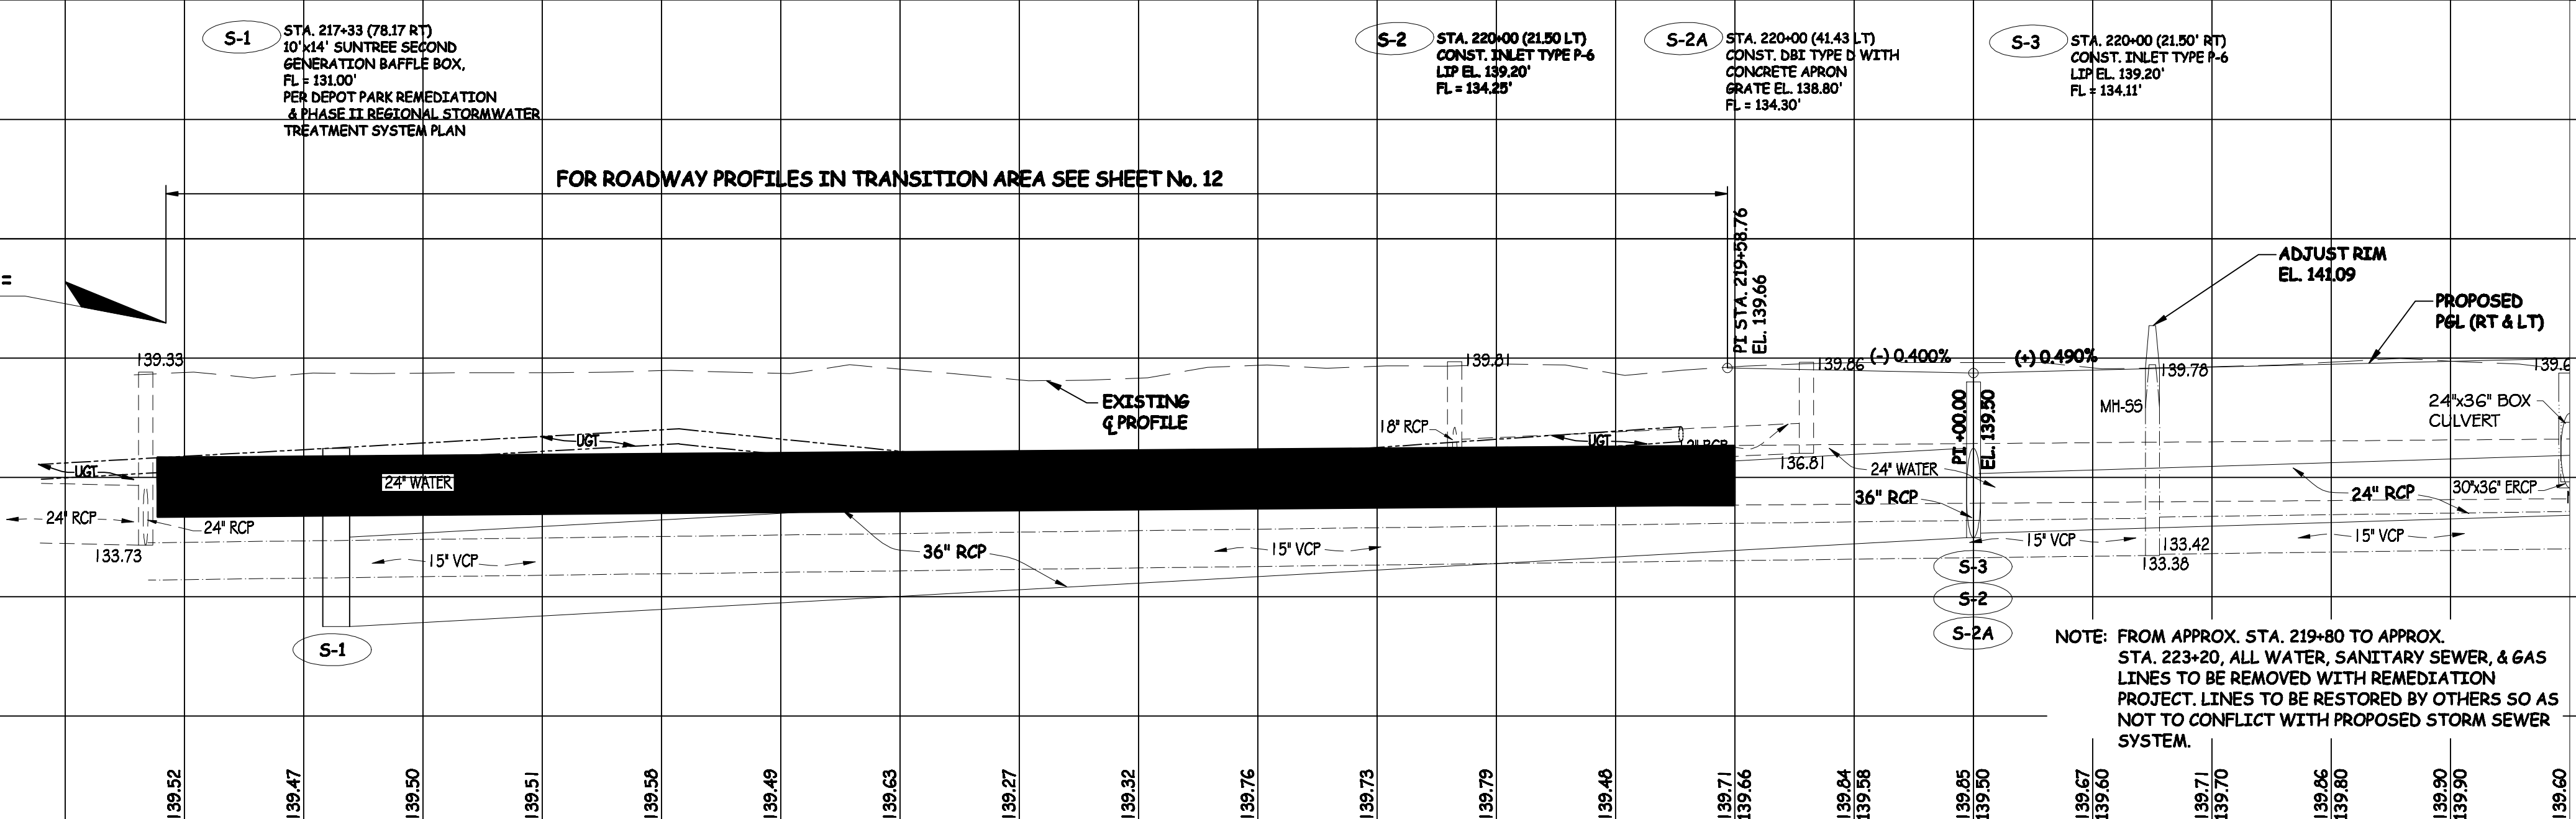

Kimley-Horn
and Associates, Inc.
© 2004 KIMLEY-HORN AND ASSOCIATES, INC.
8711 PERIMETER PARK BLVD, SUITE 4 JACKSONVILLE FLORIDA 32216
(904) 988-2284
FBPE No. CA 00000696

DESIGN ENGINEER:
JOHN M. McDOWELL, PE
FLORIDA REGISTRATION NUMBER:
50507
SEAL

ACTIVITY INITIALS
DESIGNED BY: **JMB**
DRAWN BY: **SEB**
CHECKED BY: **JMM**

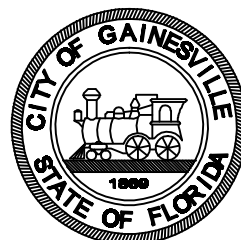



PUBLIC WORKS DEPARTMENT
CITY OF GAINESVILLE
P.O. BOX 490, MAIL STATION 58, GAINESVILLE, FLORIDA 32602
TELEPHONE: (352) 334-5074 FAX: (352) 334-2093

HORIZ SCALE:
1" = 20'
VERT SCALE:
1" = 4'
DATE:
10/21/04



SE DEPOT AVENUE
ROADWAY PLAN & PROFILE


ACAD FILE NAME:
PROJECT NO:
SHEET No:
11 of 48

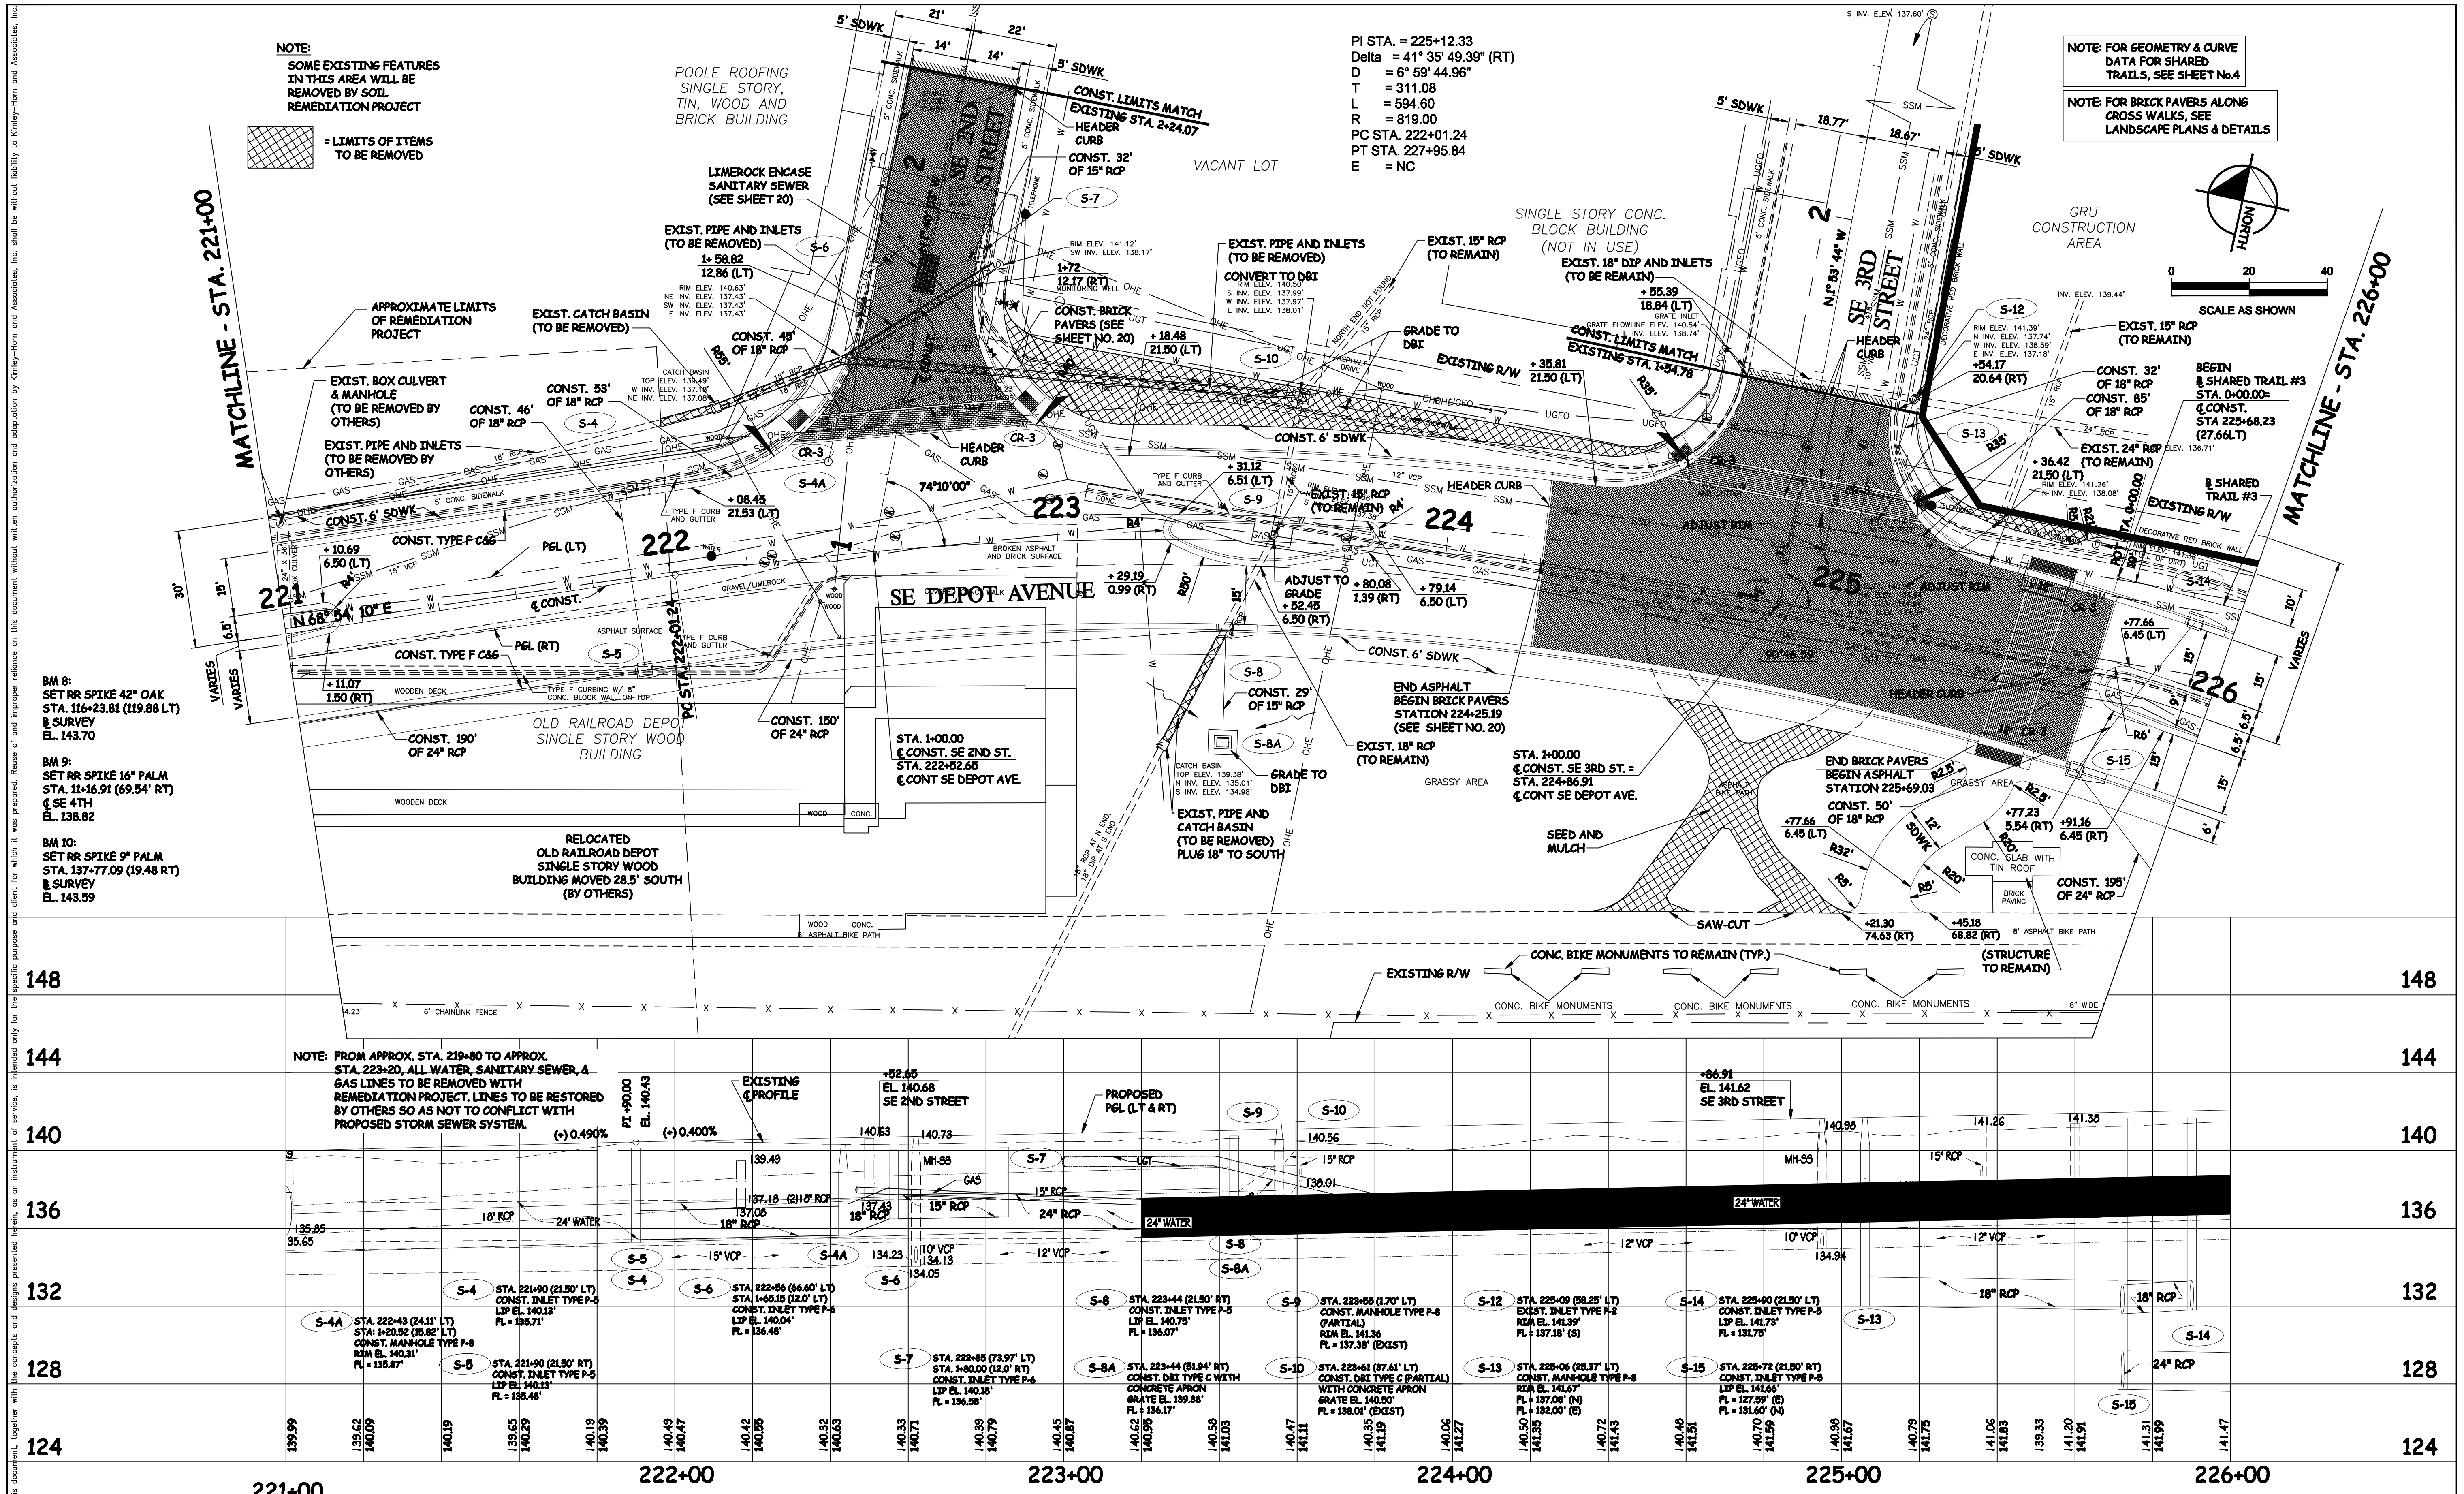

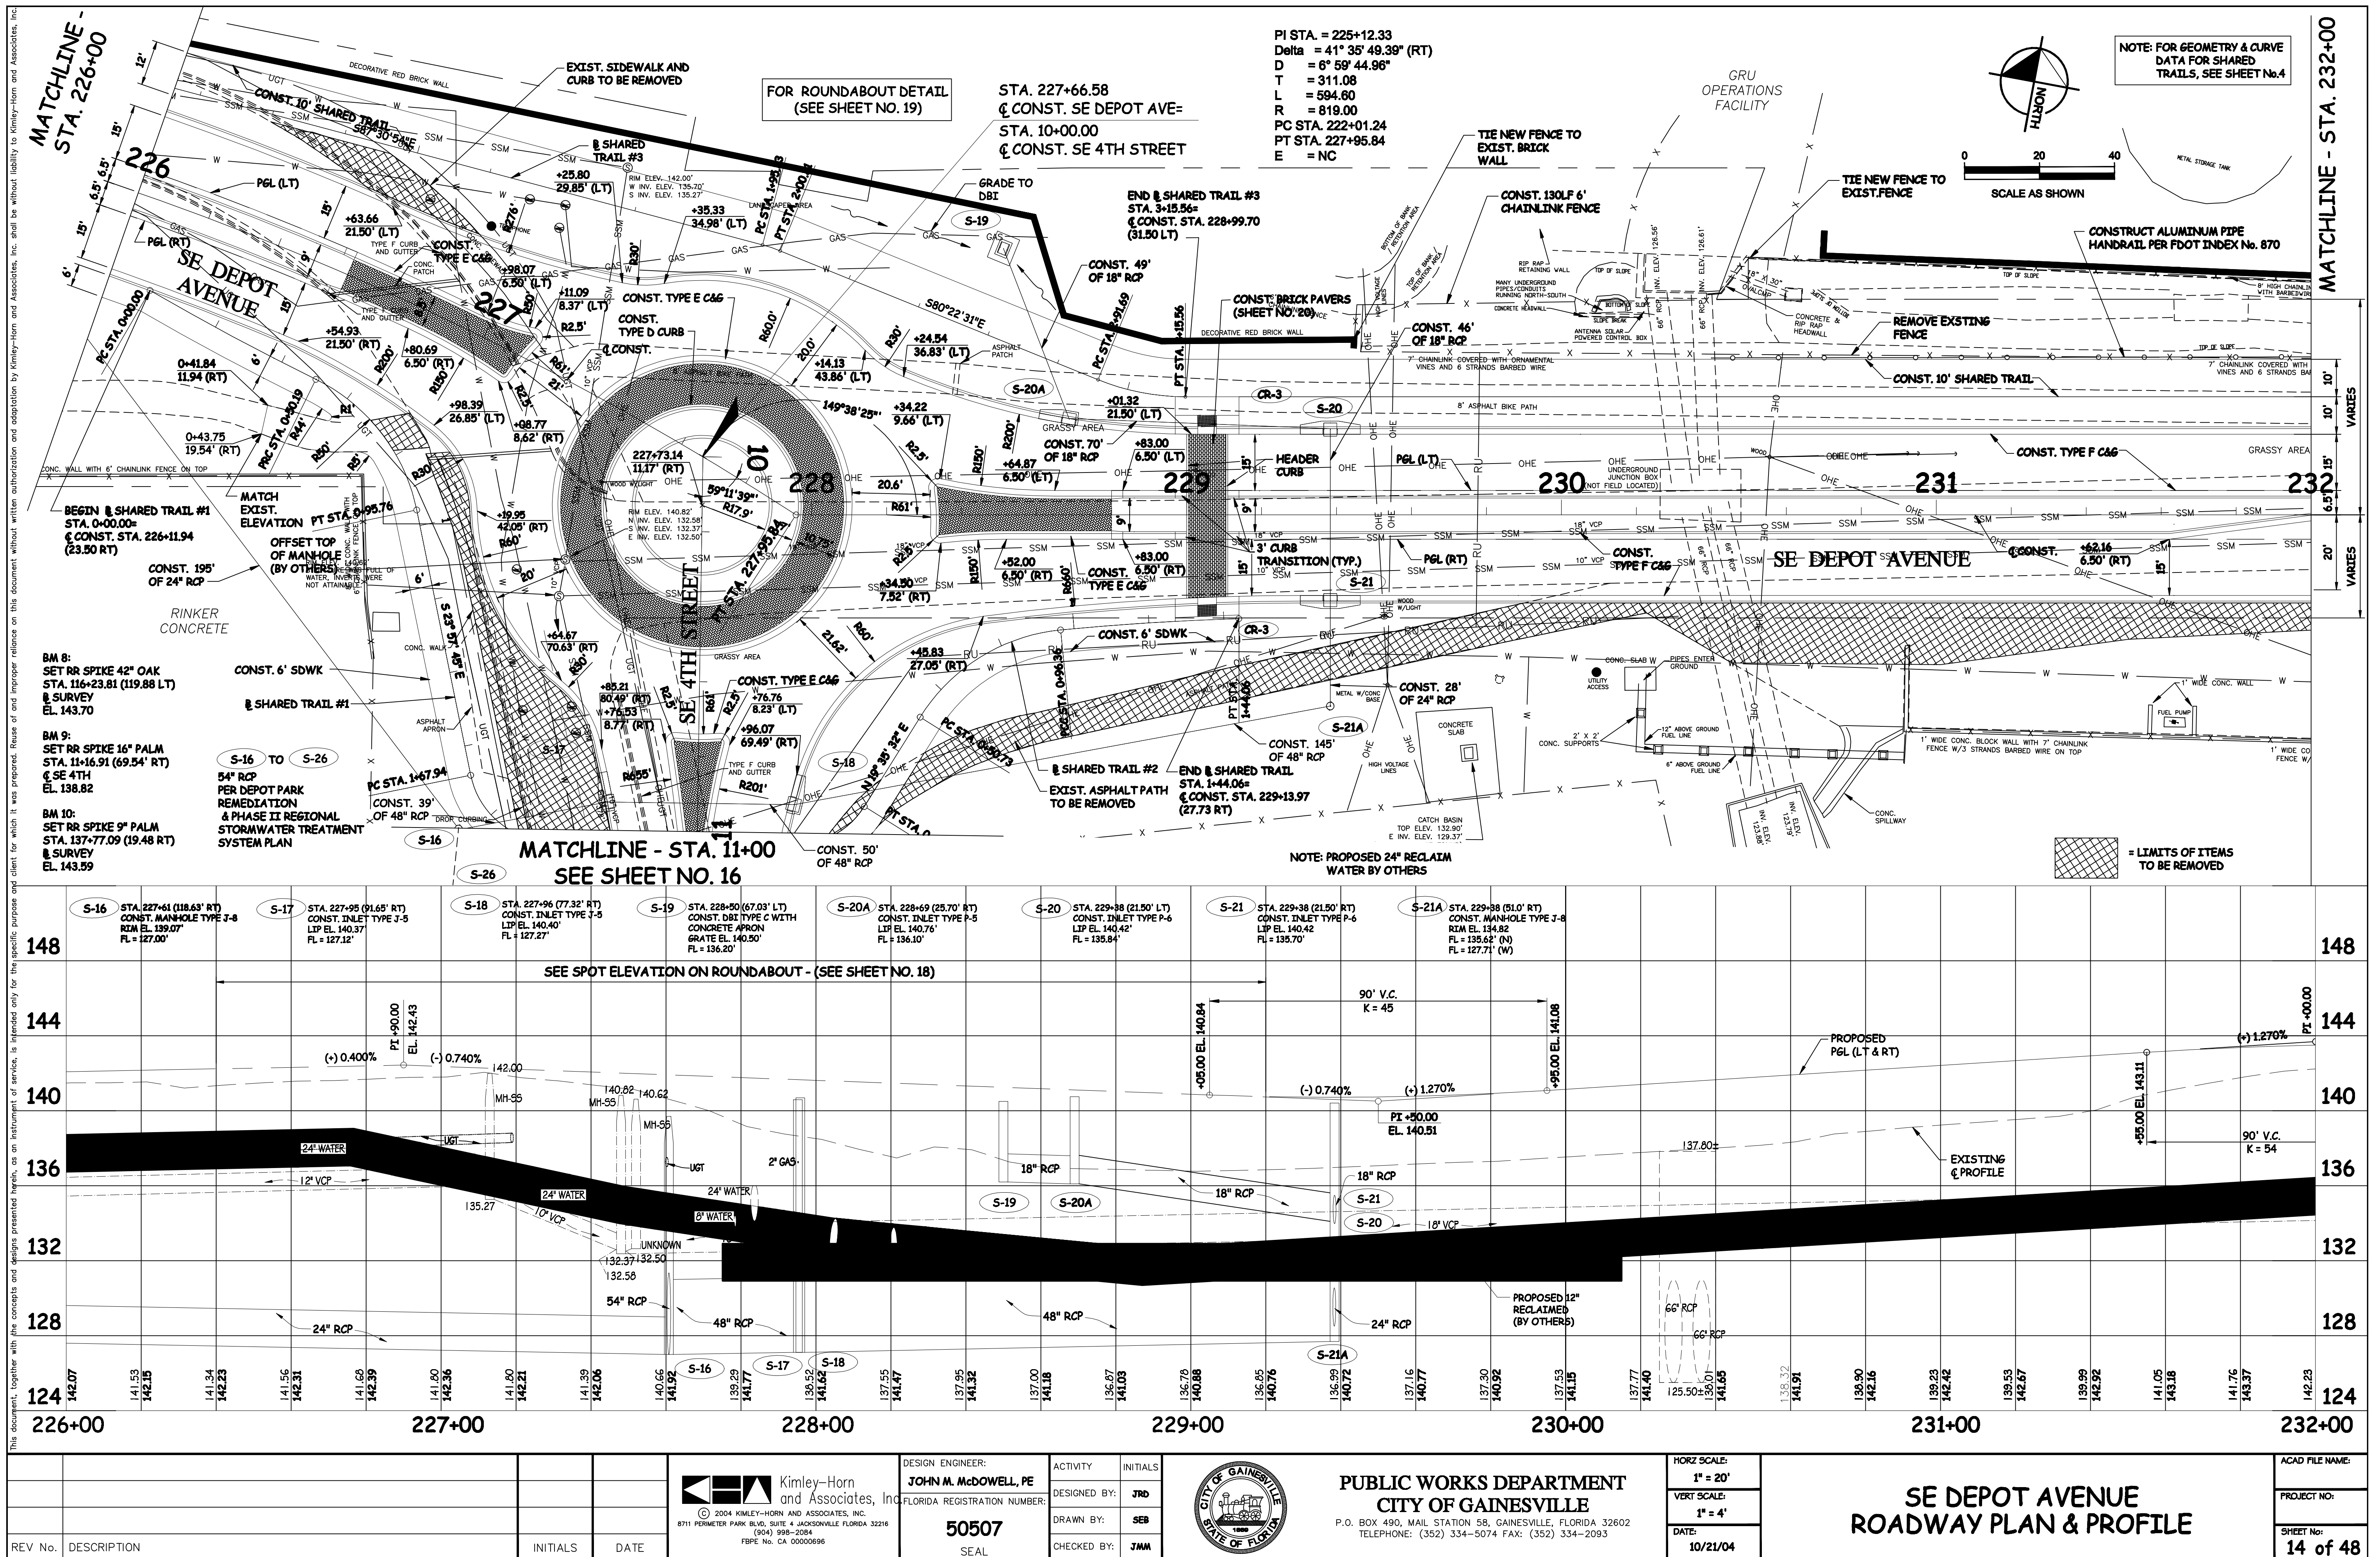

This document, together with the concepts and design presented herein, is intended only for the specific purpose and client for which it was prepared. Reuse of and improper reliance on this document without written authorization and adaptation by Kimley-Horn and Associates, Inc. shall be without liability to Kimley-Horn and Associates, Inc.

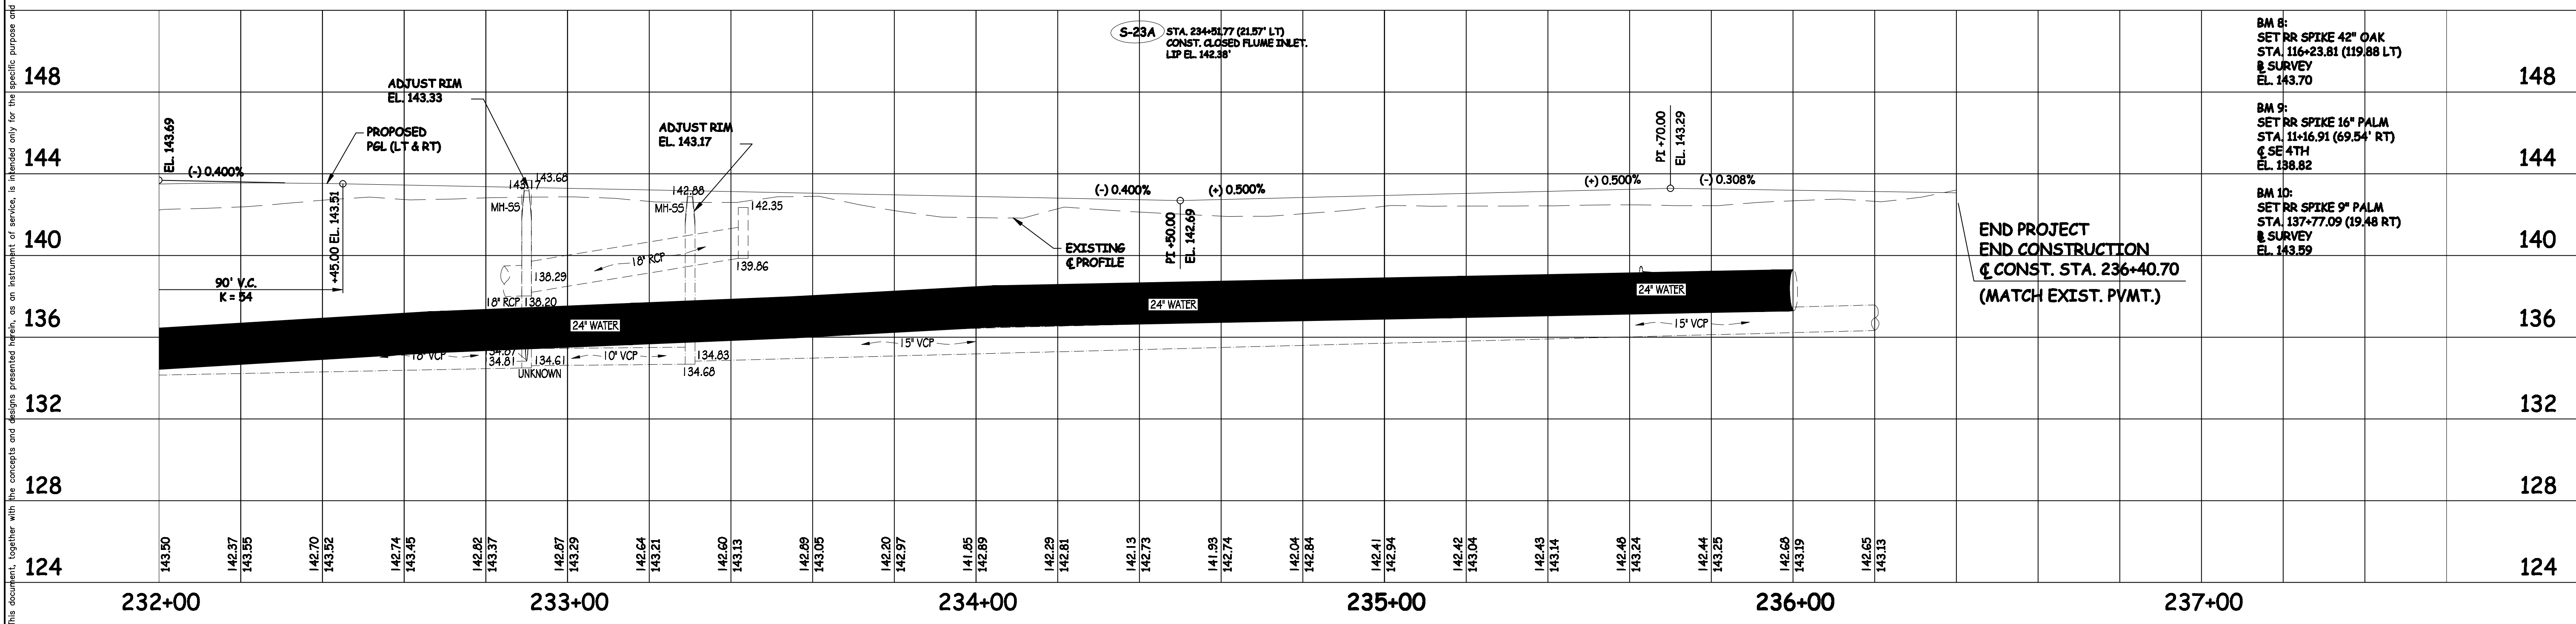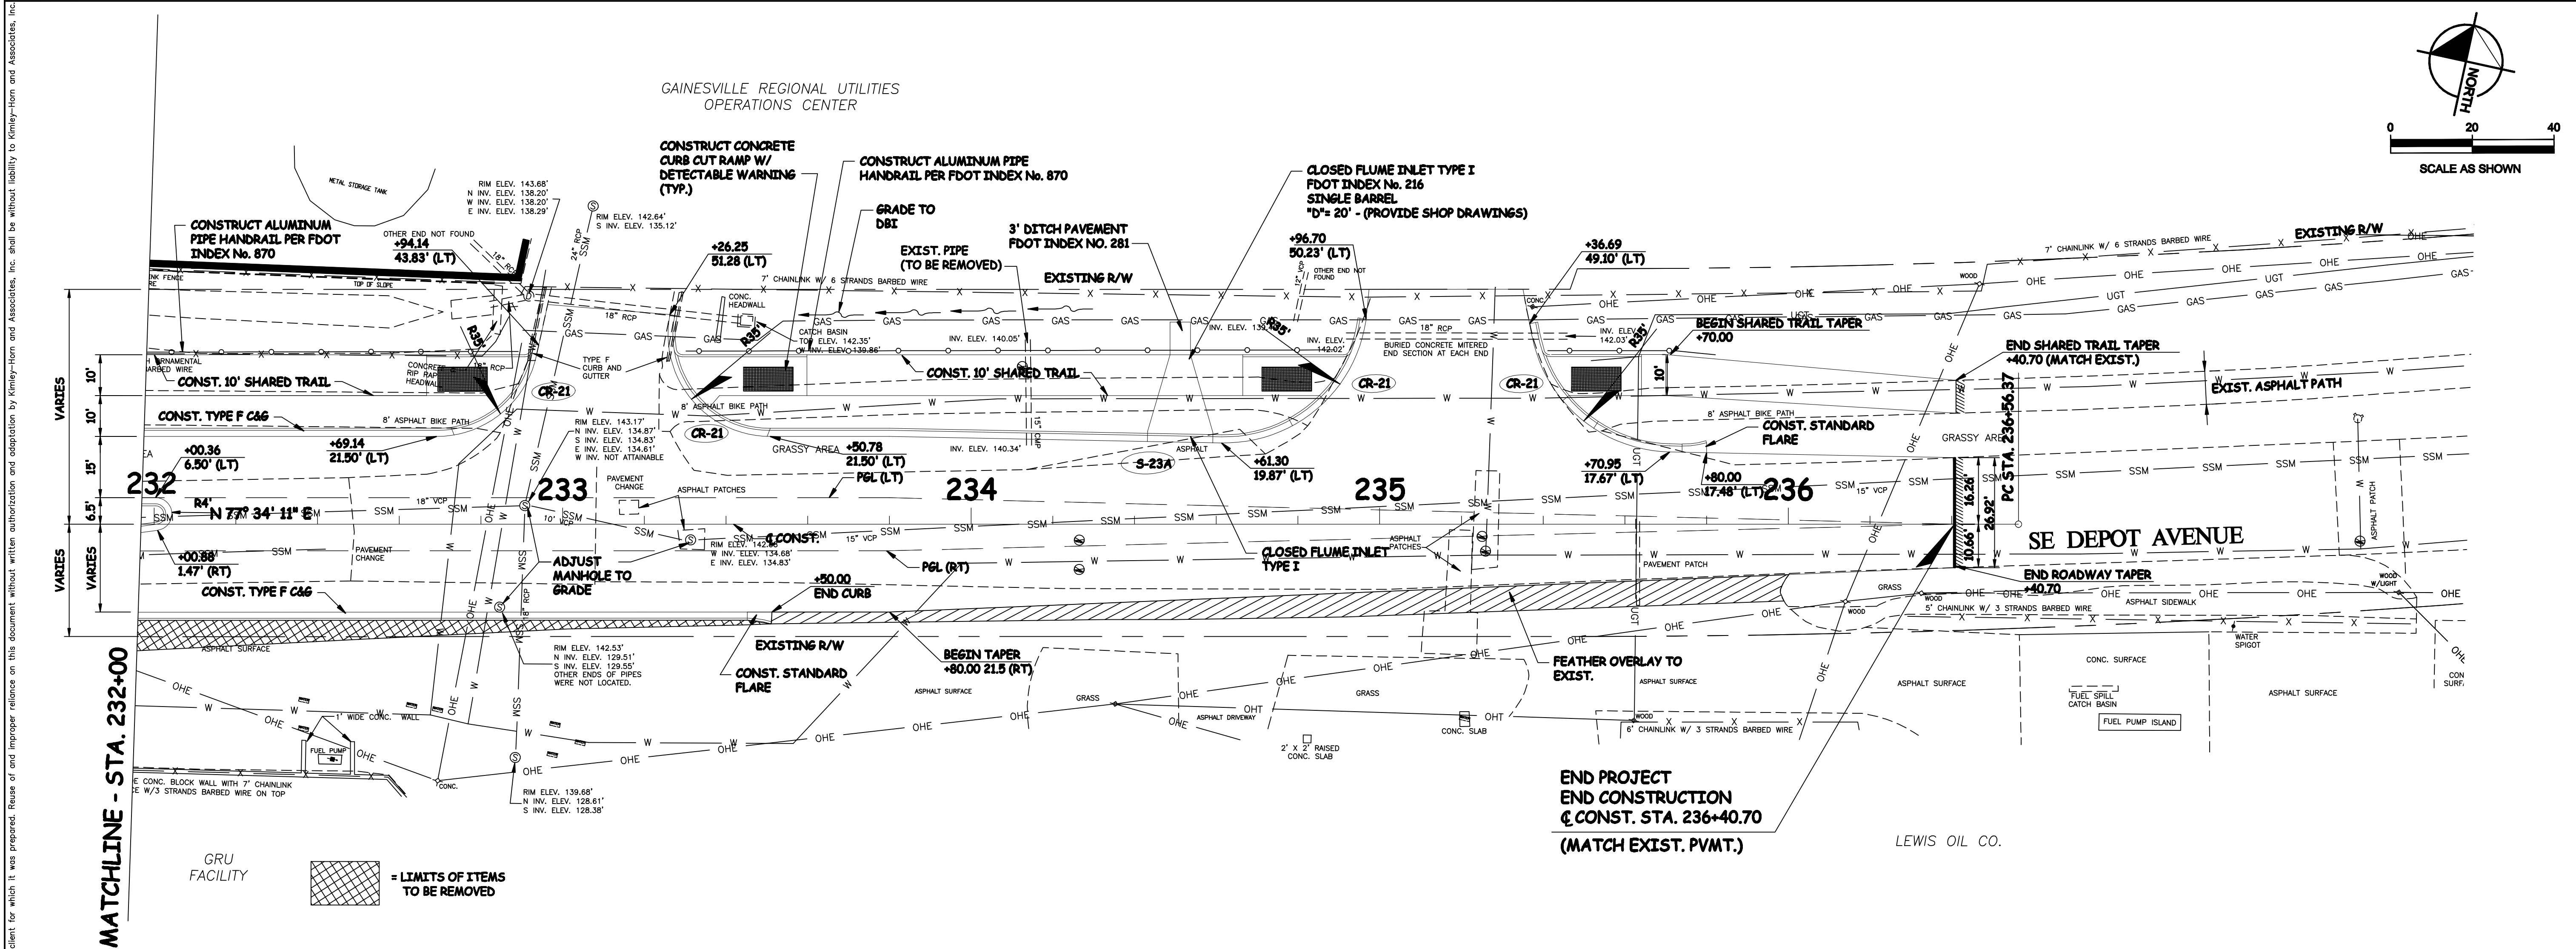

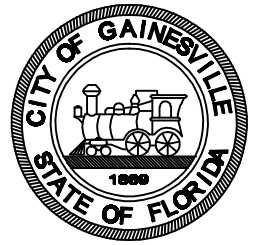REV No.	DESCRIPTION	INITIALS	DATE	 Kimley-Horn and Associates, Inc. © 2004 KIMLEY-HORN AND ASSOCIATES, INC. 8711 PERIMETER PARK BLVD, SUITE 4 JACKSONVILLE FLORIDA 32216 (904) 998-2284 FBPE No. CA 00000696	DESIGN ENGINEER: JOHN M. McDOWELL, PE FLORIDA REGISTRATION NUMBER: 50507 SEAL	ACTIVITY INITIALS DESIGNED BY: JTB DRAWN BY: SEB CHECKED BY: JMM	 PUBLIC WORKS DEPARTMENT CITY OF GAINESVILLE P.O. BOX 490, MAIL STATION 58, GAINESVILLE, FLORIDA 32602 TELEPHONE: (352) 334-5074 FAX: (352) 334-2093	HORIZ SCALE: 1" = 20' VERT SCALE: 1" = 4' DATE: 10/21/04	SE DEPOT AVENUE ROADWAY PLAN & PROFILE	ACAD FILE NAME: PROJECT NO: SHEET No: 15 of 48
---------	-------------	----------	------	--	---	---	---	---	---	--

This document, together with the concepts and design presented herein, is intended only for the specific purpose and client for which it was prepared. Reuse of and improper reliance on this document without written authorization and adaptation by Kimley-Horn and Associates, Inc. shall be without liability to Kimley-Horn and Associates, Inc.




BM 8:
SET RR SPIKE 42" OAK
STA. 116+23.81 (119.88 LT)
SURVEY
EL. 143.70

BM 9:
SET RR SPIKE 16" PALM
STA. 11+16.91 (69.54' RT)
SE 4TH
EL. 138.82

BM 10:
SET RR SPIKE 9" PALM
STA. 137+77.09 (19.48 RT)
SURVEY
EL. 143.59

PI STA. = 12+32.24
Delta = 12° 53' 04.30" (LT)
D = 6° 52' 11.99"
T = 94.17
L = 187.55
R = 834.00
PC STA. 11+38.07
PT STA. 13+25.62
E = NC

NOTE: PROPOSED 24" RECLAIM
WATER BY OTHERS

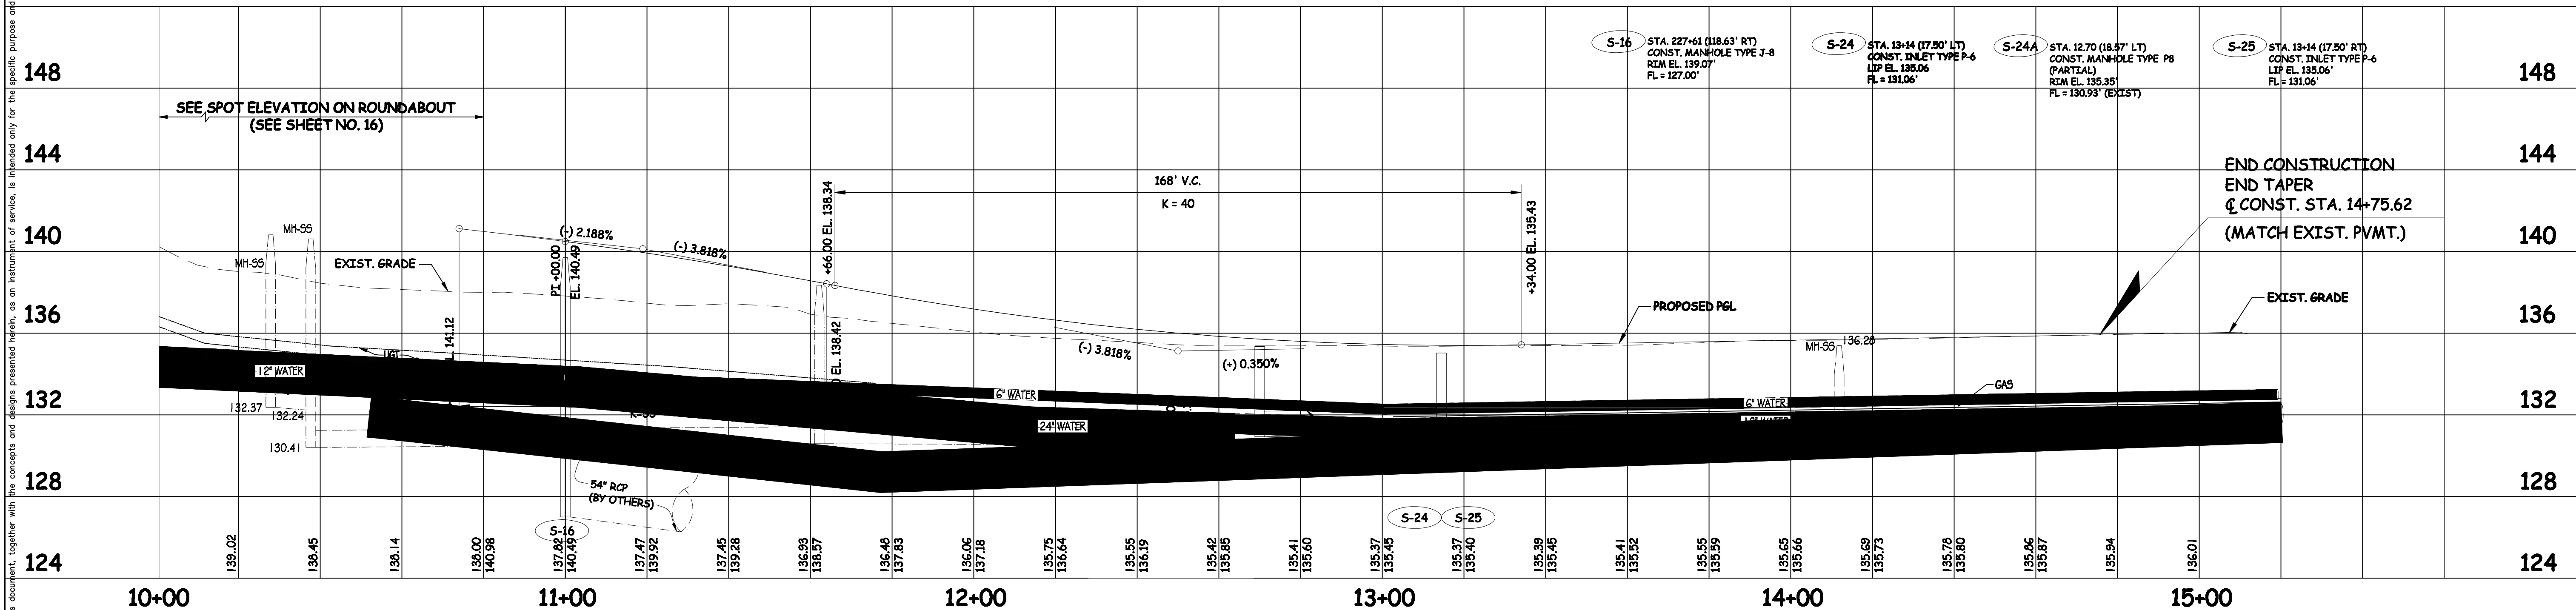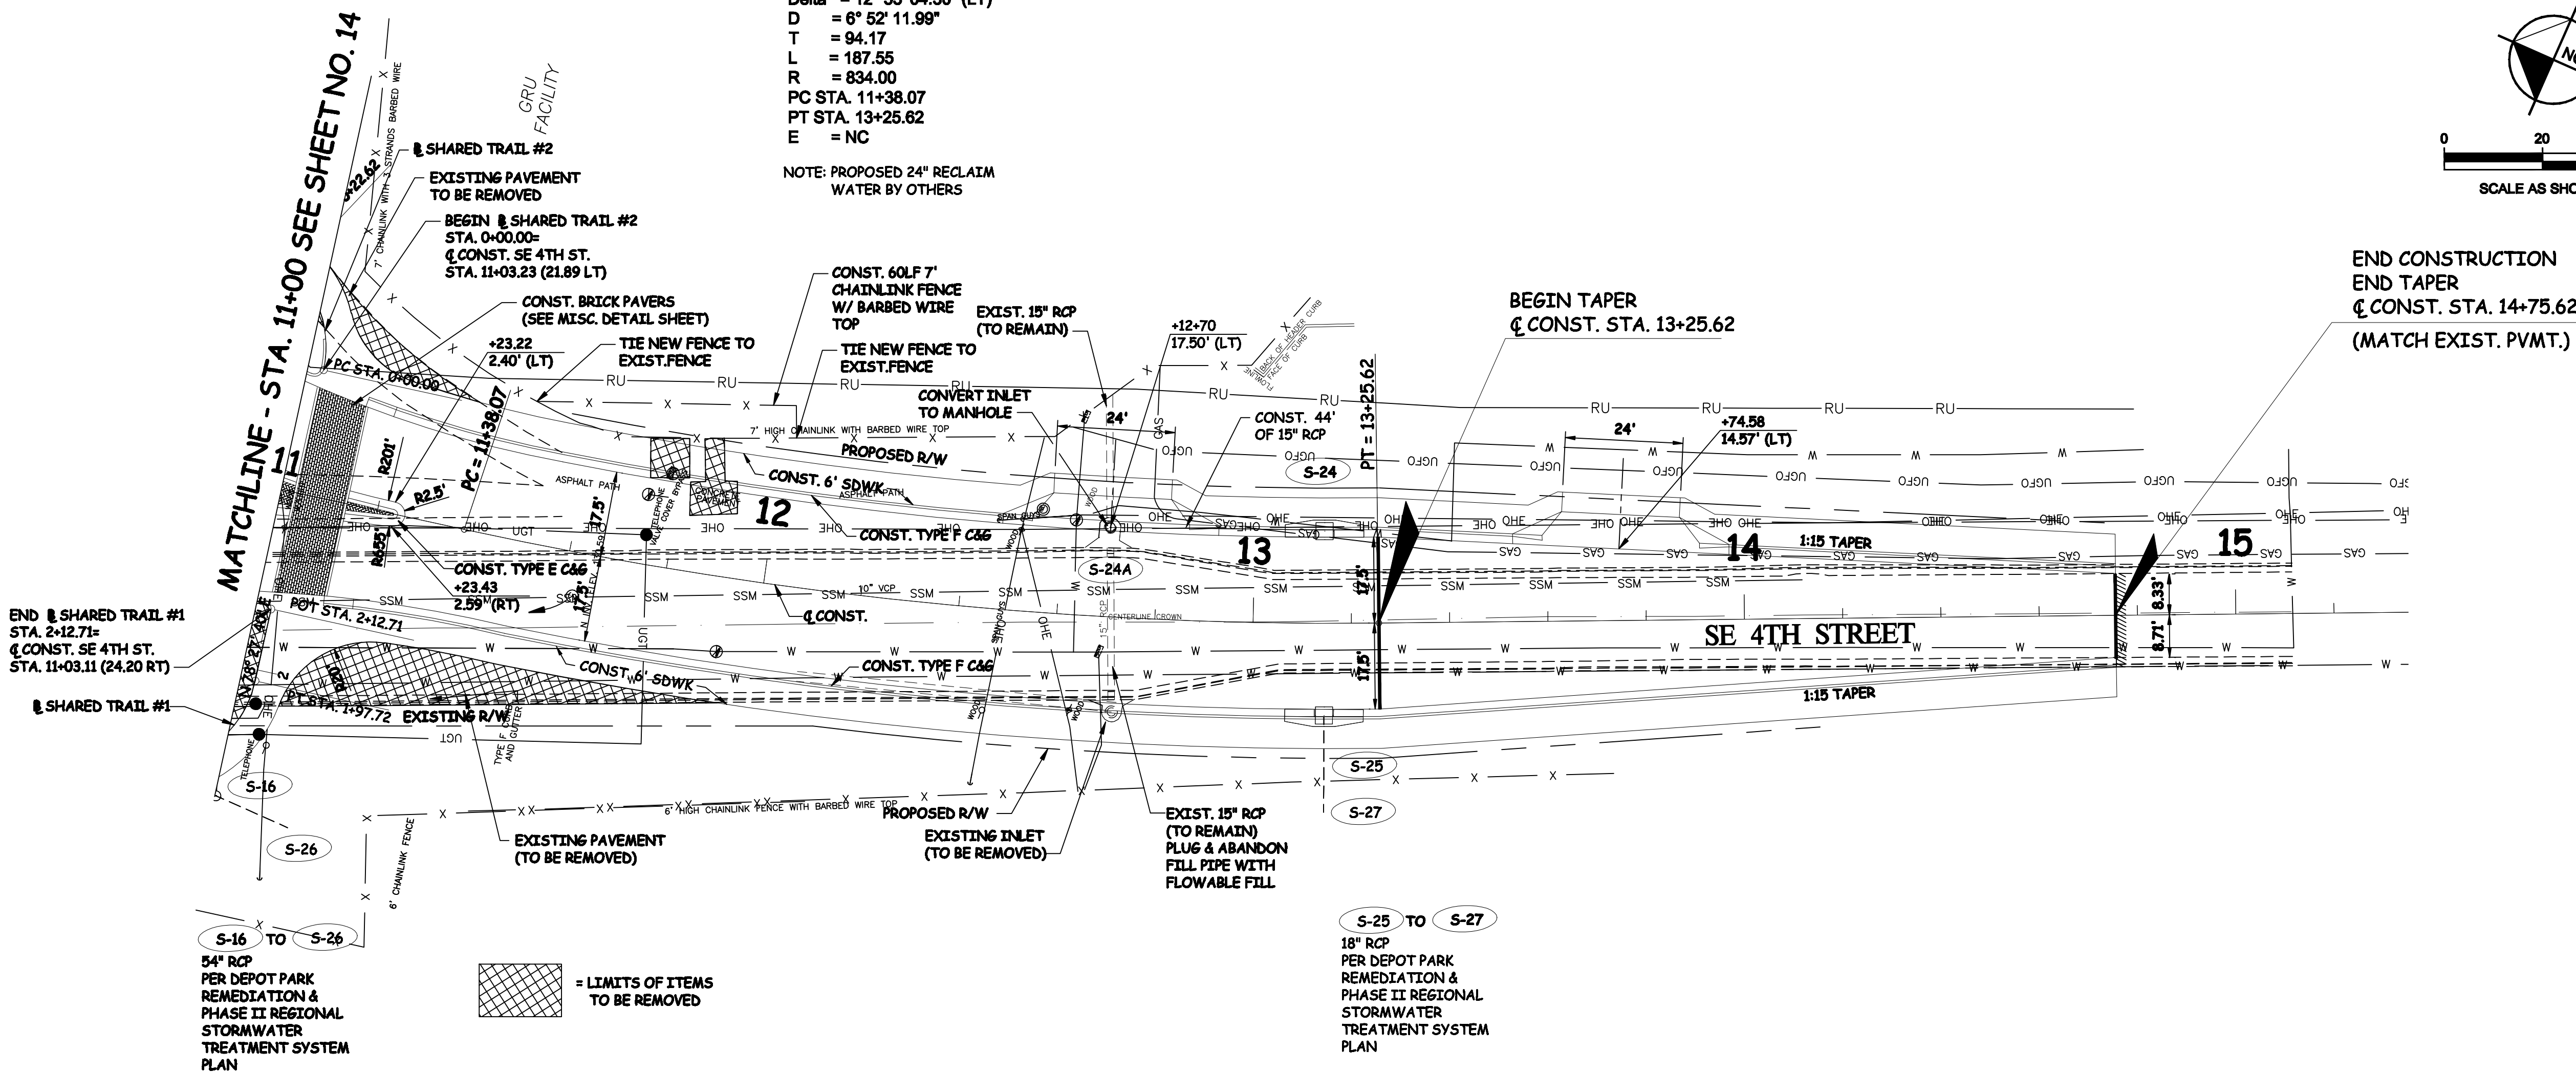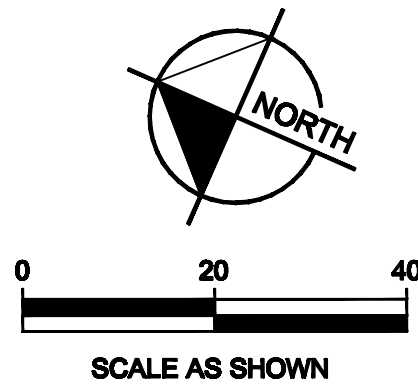

REV No.	DESCRIPTION	INITIALS	DATE	 Kimley-Horn and Associates, Inc. © 2004 KIMLEY-HORN AND ASSOCIATES, INC. 8711 PERIMETER PARK BLVD, SUITE 4 JACKSONVILLE FLORIDA 32216 (904) 998-2084 FBPE No. CA 00000696	DESIGN ENGINEER: JOHN M. McDOWELL, PE FLORIDA REGISTRATION NUMBER: 50507 SEAL	ACTIVITY INITIALS DESIGNED BY: JTB DRAWN BY: SEB CHECKED BY: JMM	 PUBLIC WORKS DEPARTMENT CITY OF GAINESVILLE P.O. BOX 490, MAIL STATION 58, GAINESVILLE, FLORIDA 32602 TELEPHONE: (352) 334-5074 FAX: (352) 334-2093	HORIZ SCALE: 1" = 20' VERT SCALE: 1" = 4' DATE: 10/21/04	SE 4TH STREET ROADWAY PLAN & PROFILE	ACAD FILE NAME: PROJECT NO: SHEET No: 16 of 48
---------	-------------	----------	------	--	---	---	---	---	---	--